Focus Group Investments
Investors and Developers

Level 7, 168 Exhibition Street, Melbourne. VIC. 3000

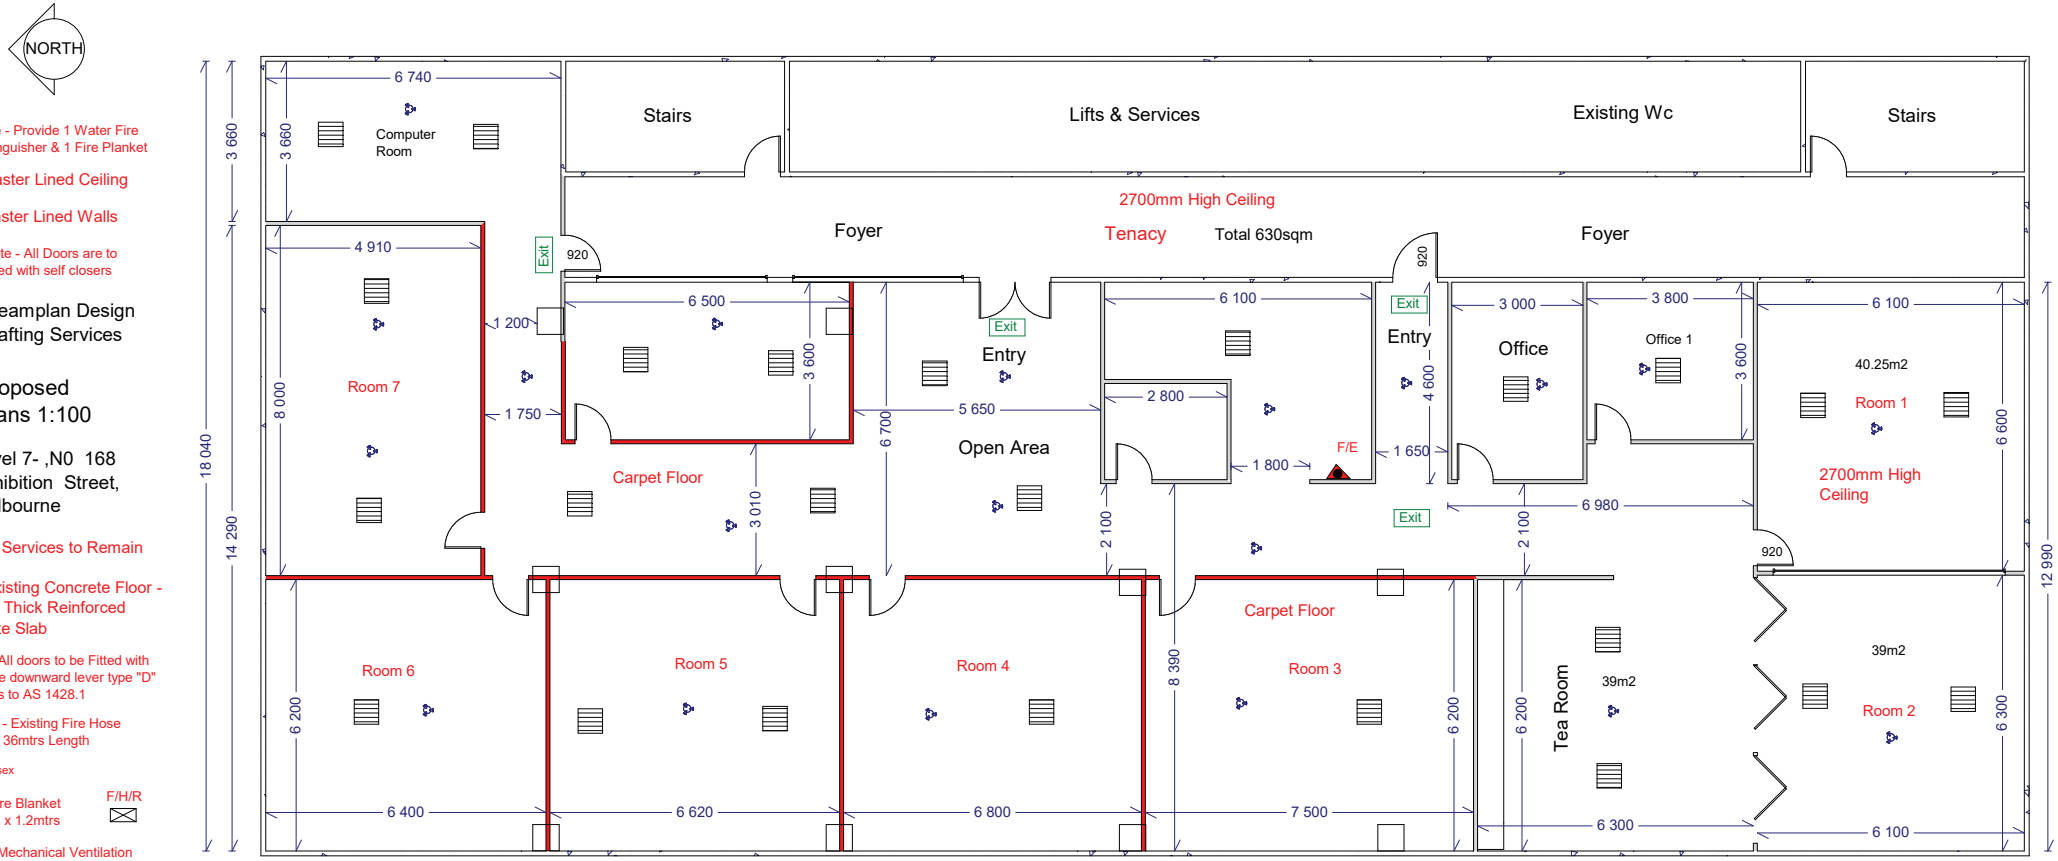

Note - Provide 1 Water Fire Extinguisher & 1 Fire Planket

Plaster Lined Ceiling

Plaster Lined Walls

Note - All Doors are to fitted with self closers

Dreamplan Design Drafting Services

Proposed Plans 1:100

Level 7- ,N0 168 Exhibition Street, Melbourne

Existing Services to Remain

Note Existing Concrete Floor - 170mm Thick Reinforced Concrete Slab

Note - All doors to be Fitted with a Single downward lever type "D" handles to AS 1428.1

F/H/R - Existing Fire Hose Reel - 36mtrs Length

Dis / Unisex

F/B = Fire Blanket 1.2mtrs x 1.2mtrs

F/H/R

Mechanical Ventilation

Emergency Lighting to AS 2293.1

F/E - FEX = 2.5kg Dry Chemical - Type Fire Extinguiser

*Approximately